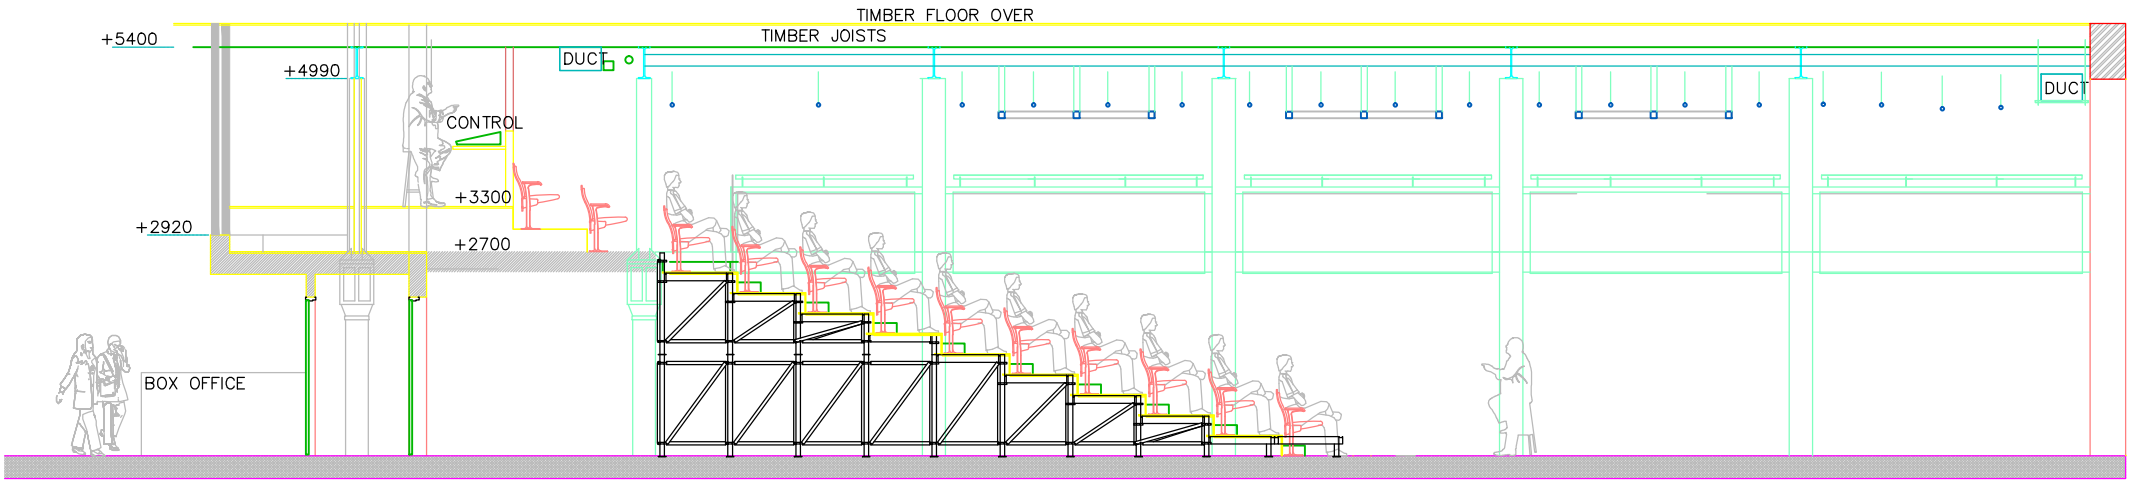

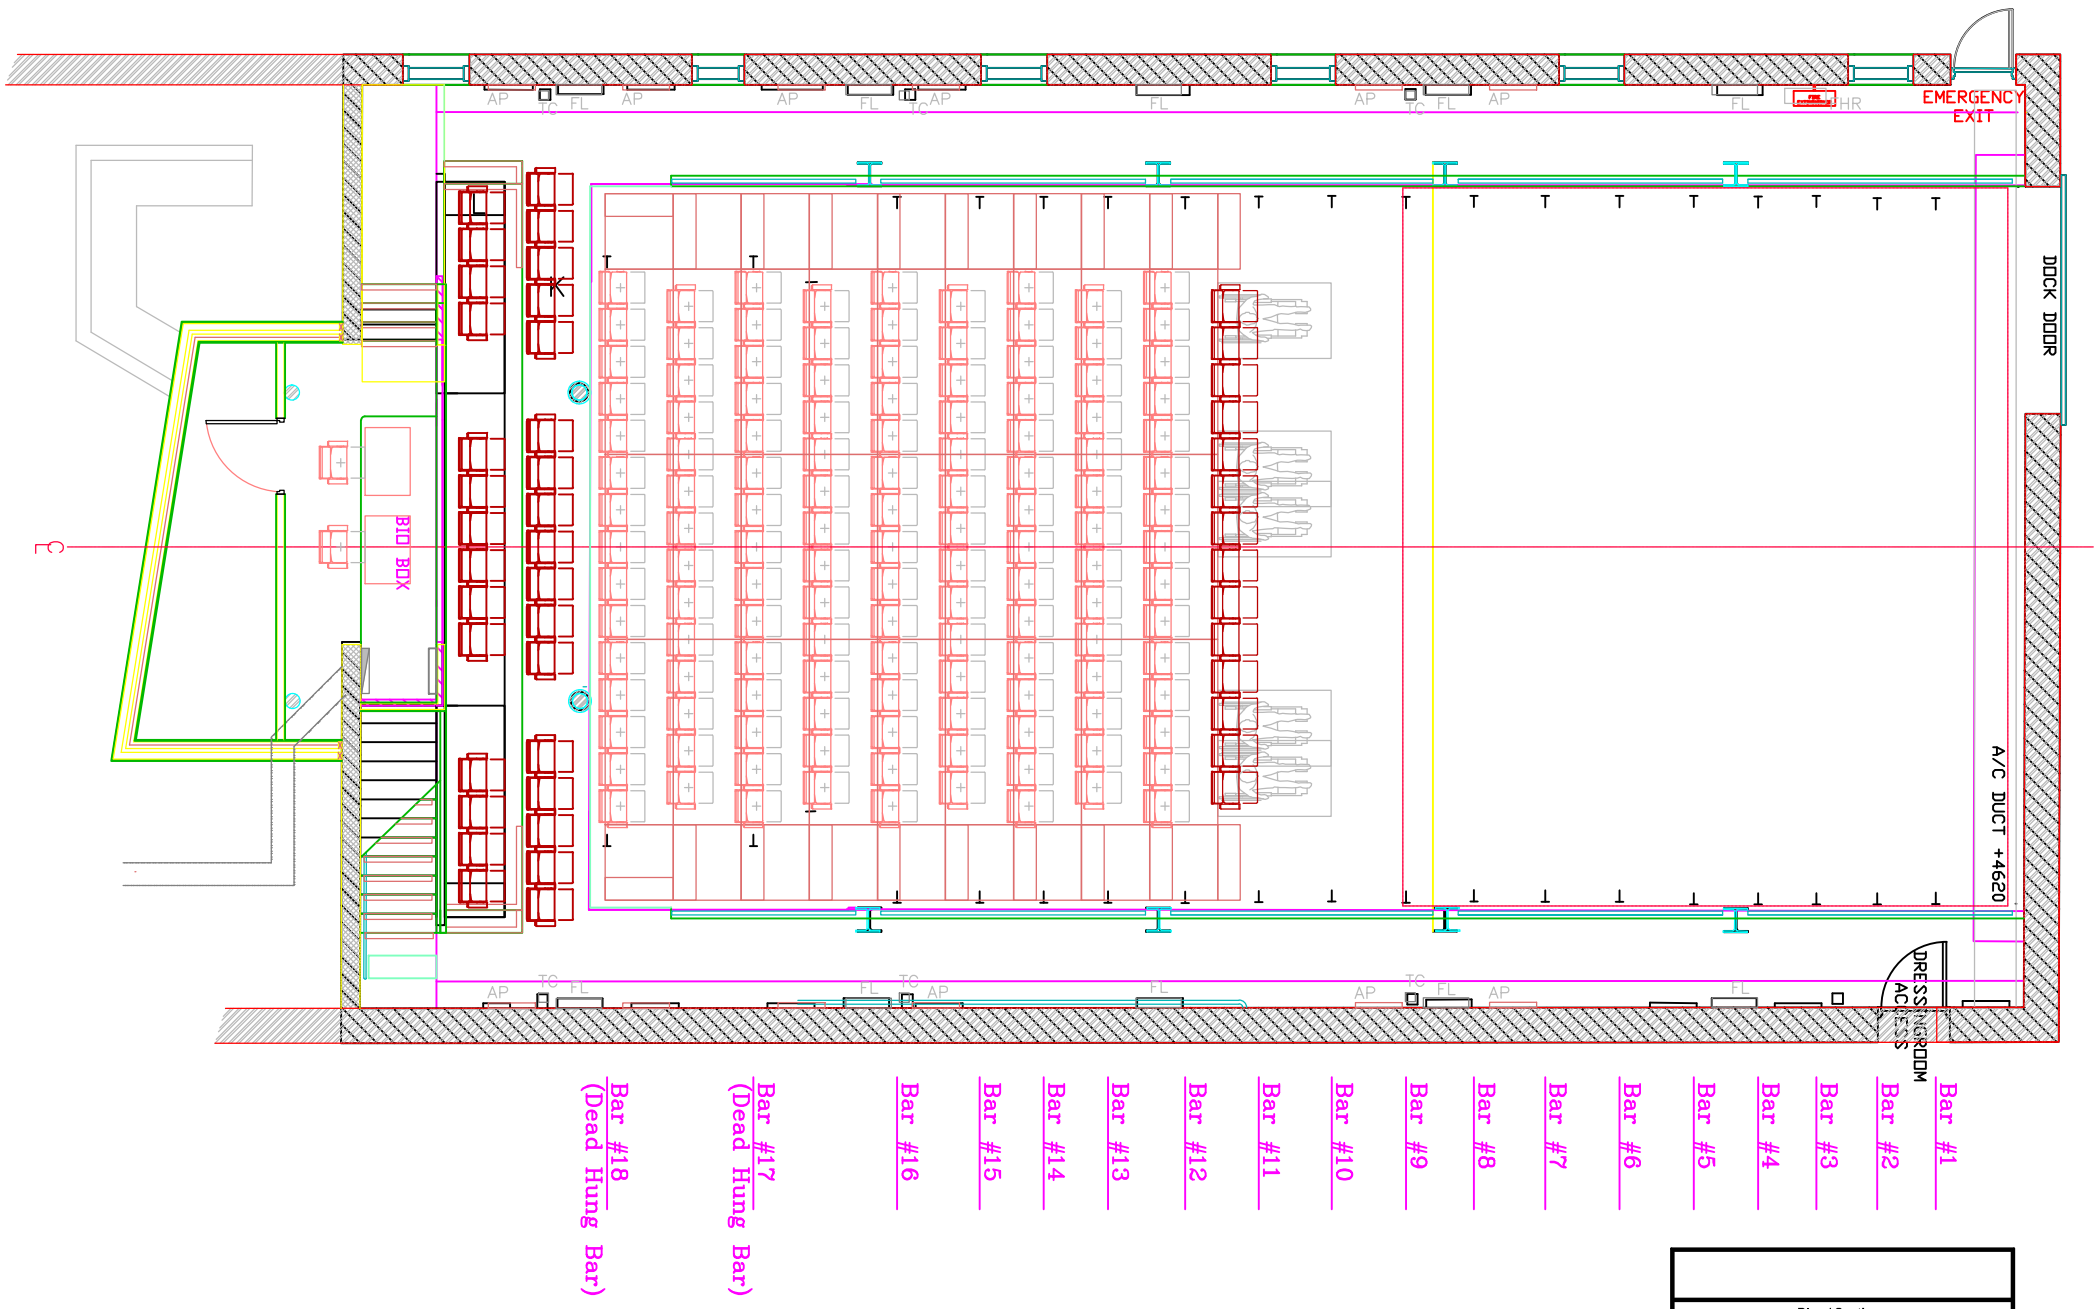

Plan / Section

Beckett Theatre - The MALTHOUSE

Director:	Set:	Lighting:
Date:	Drawn:	Scale:

Page: 1 of 1