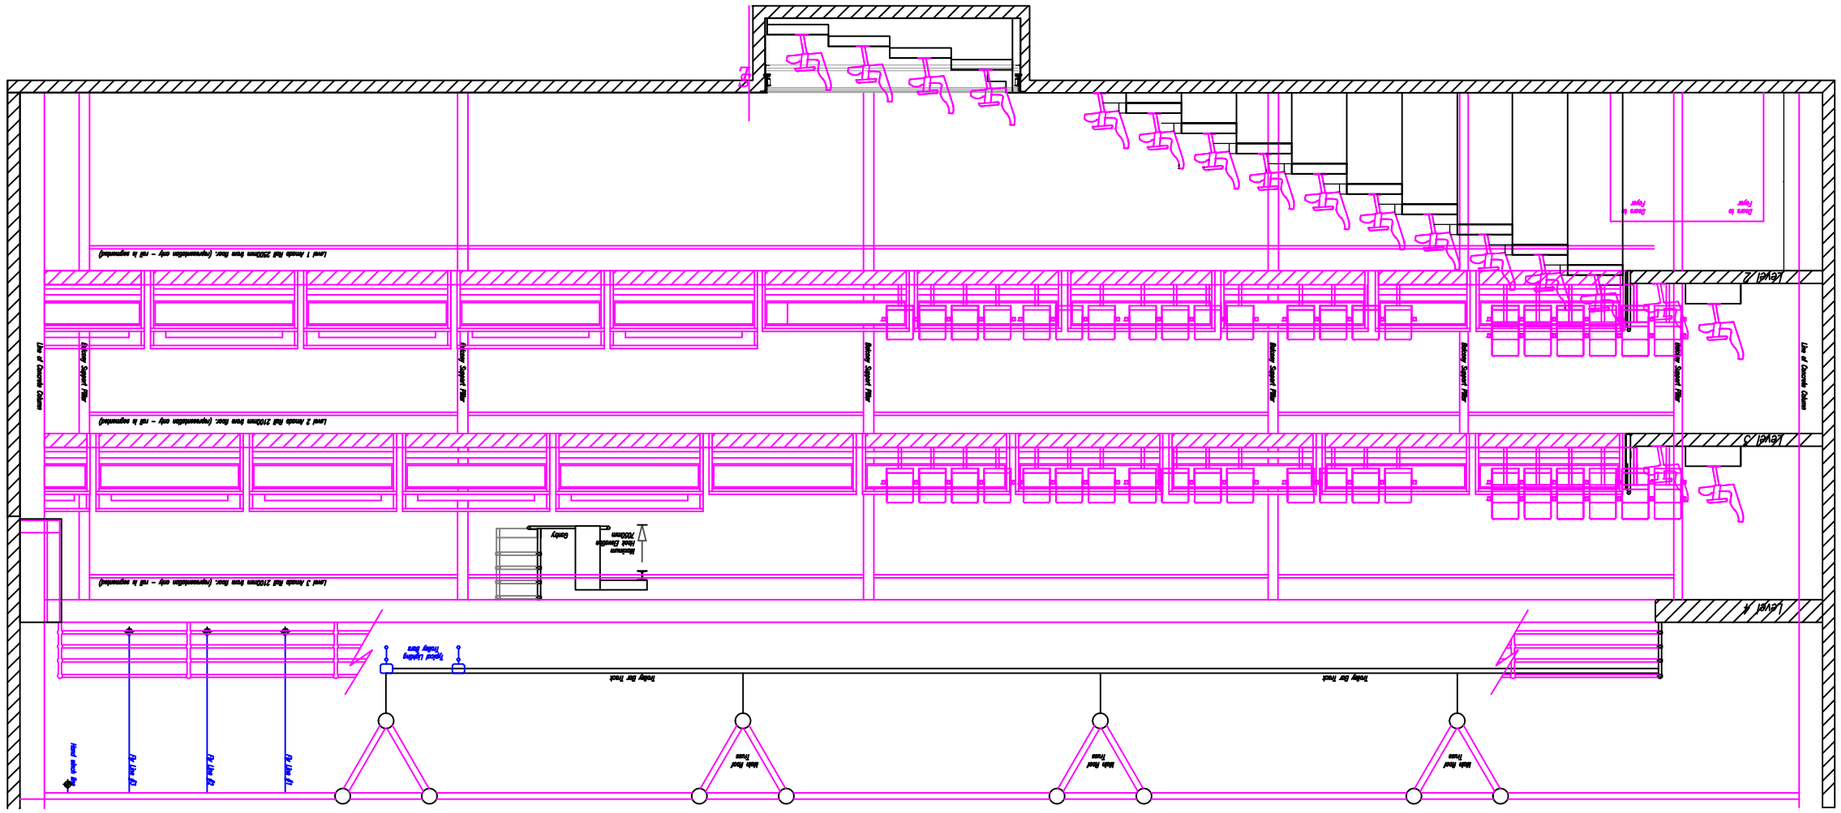SHOW TITLE		
Section		
Merlyn Theatre		
Director: Name	Set Designer: Name	Lighting Designer: Name
Drawn By: Name	Scale: 1:50 @A1	Date: 21/4/2020 DRAFT